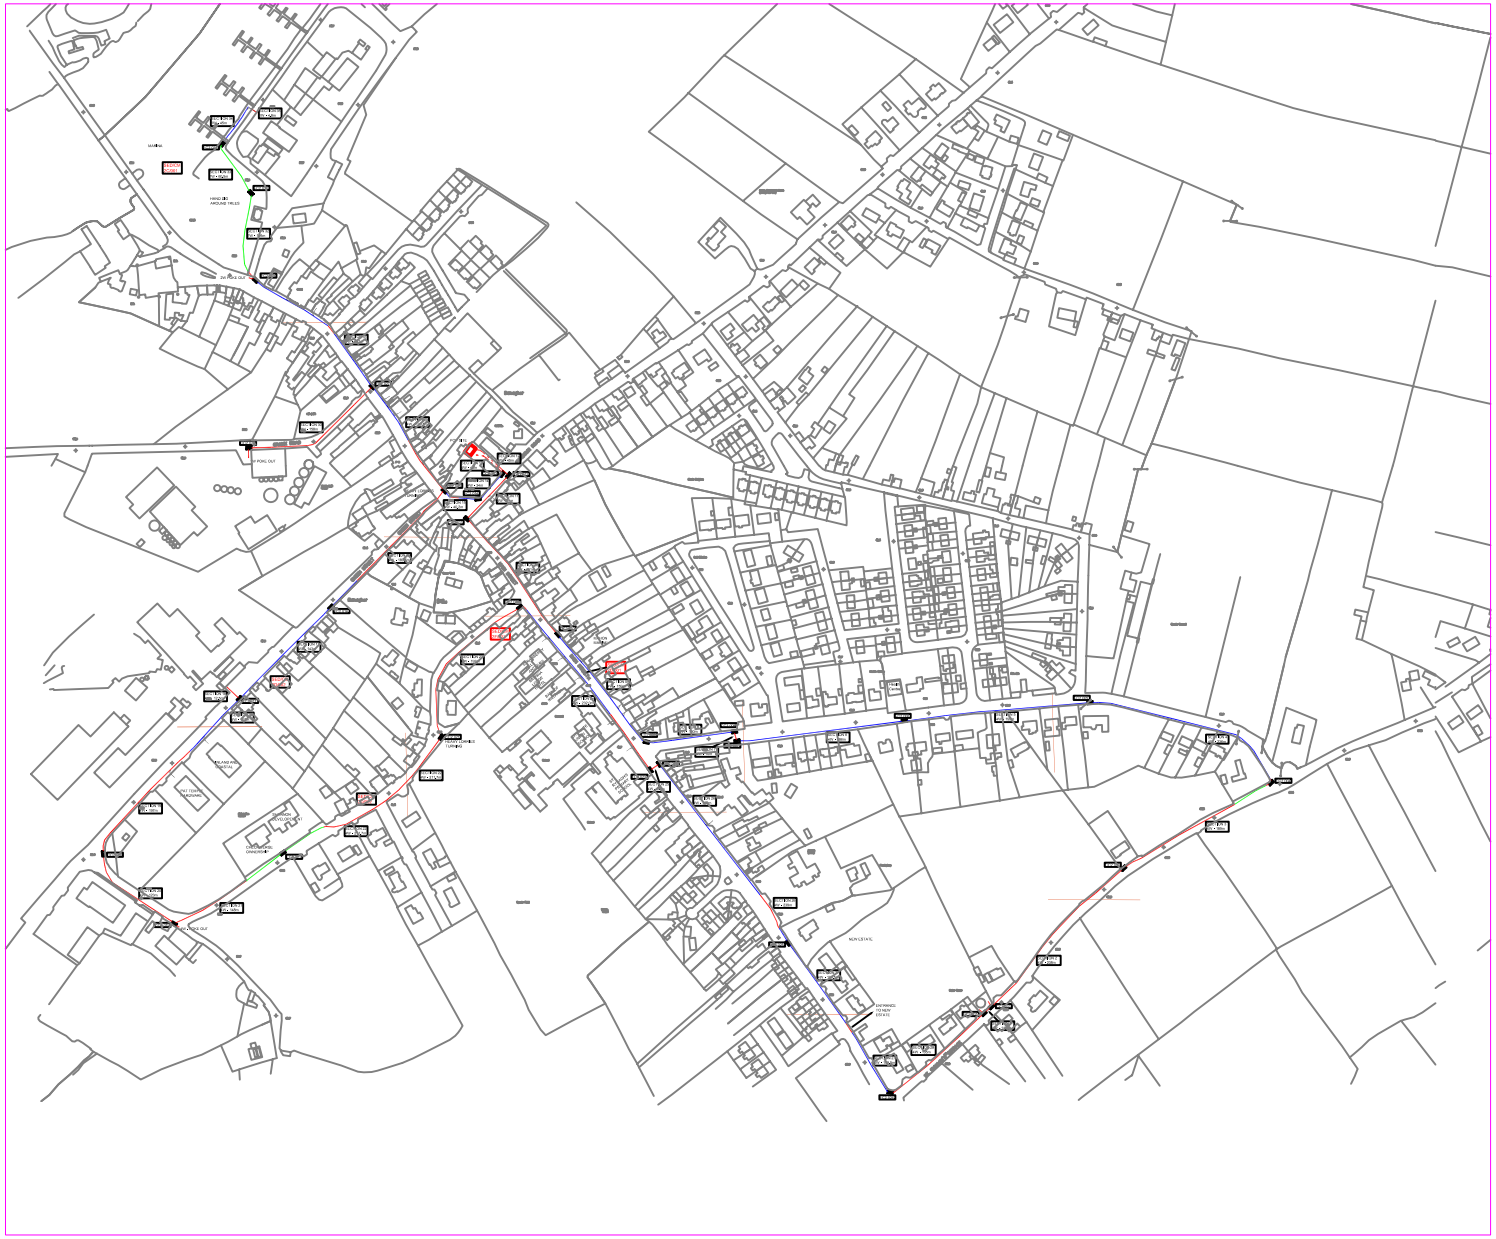

IMPORTANT WARNING:
This plan is furnished as a general guide. It must not be relied upon for accurate identification of other utilities.

READY FOR CONSTRUCTION

(c) Ordnance Survey Ireland.
All rights reserved. Licence number
2003/07CCMA/ Offaly County Council

Project: SHANNON BROADBAND
County: OFFALY
Town: BANAGHER
Status: OVERVIEW

RFT - 10

Scale at A3 : 1:2000		
Drn: DJ/Kitchen	App	Rev: 2
File: DJ/All	Date	Date: 16.10.06